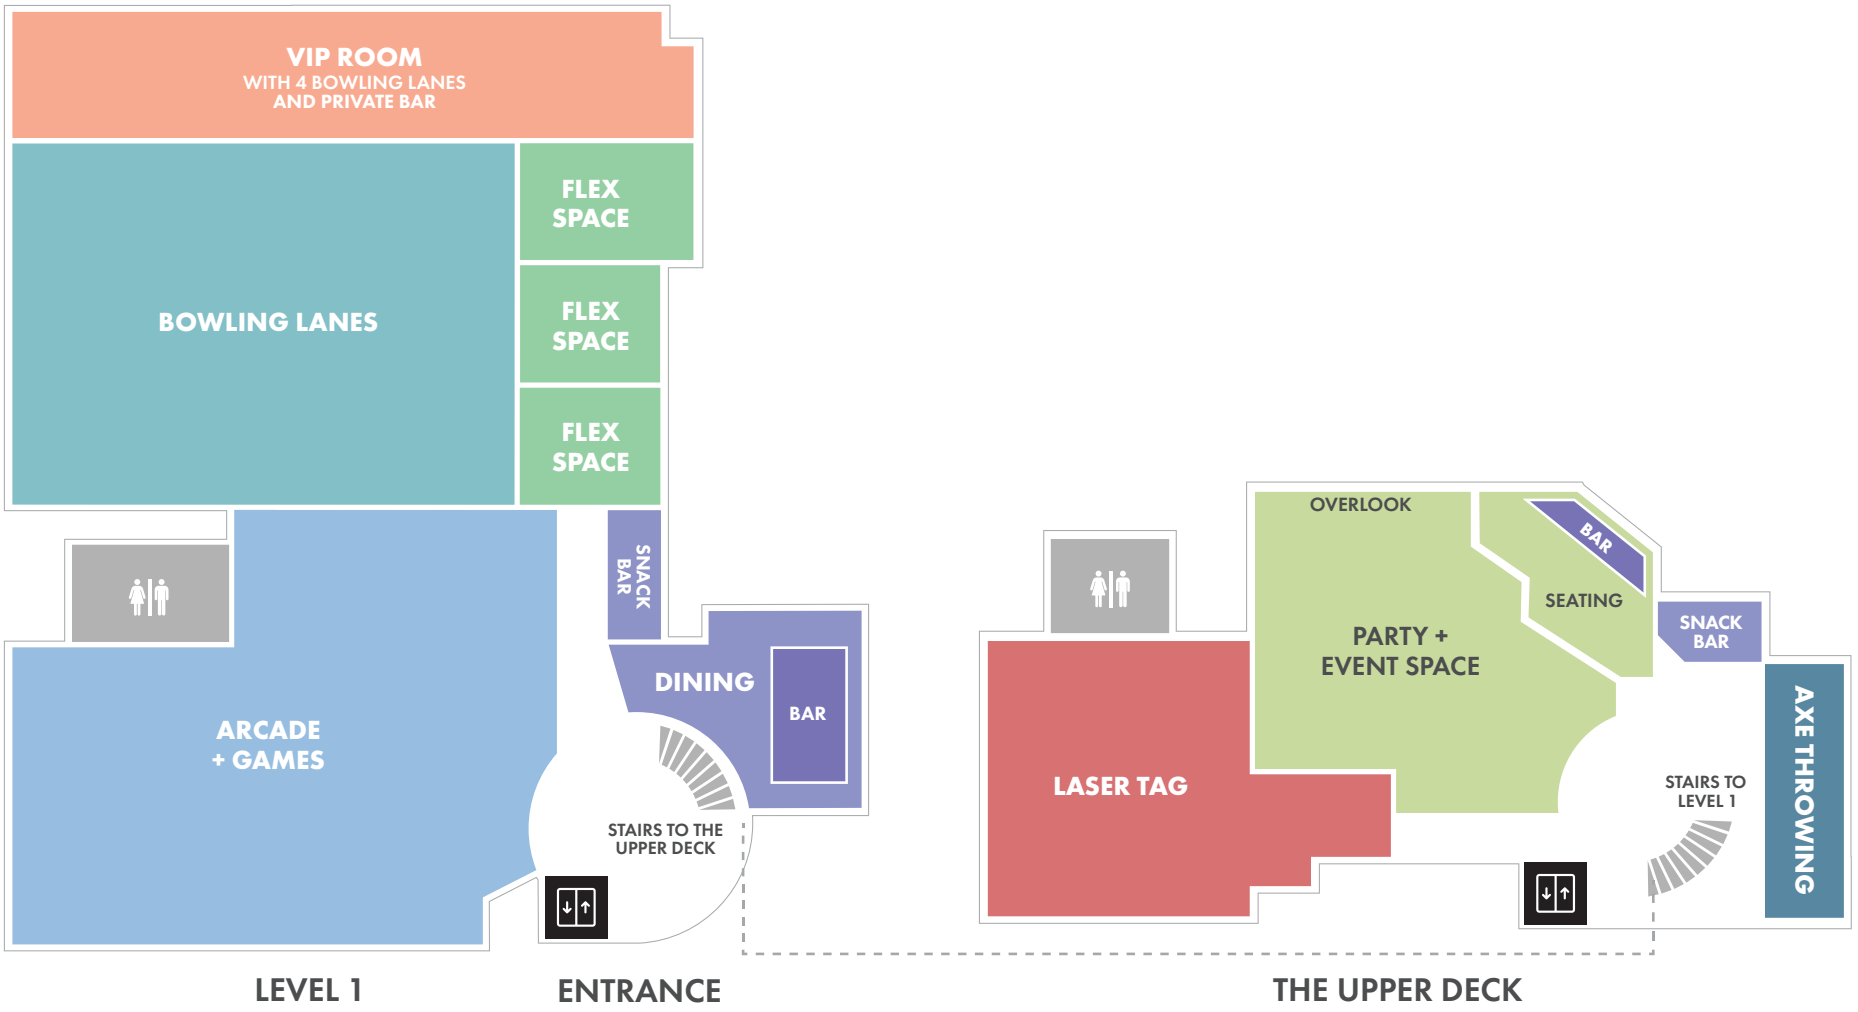

RYAN'S HANOVER CROSSING

FLOOR PLAN